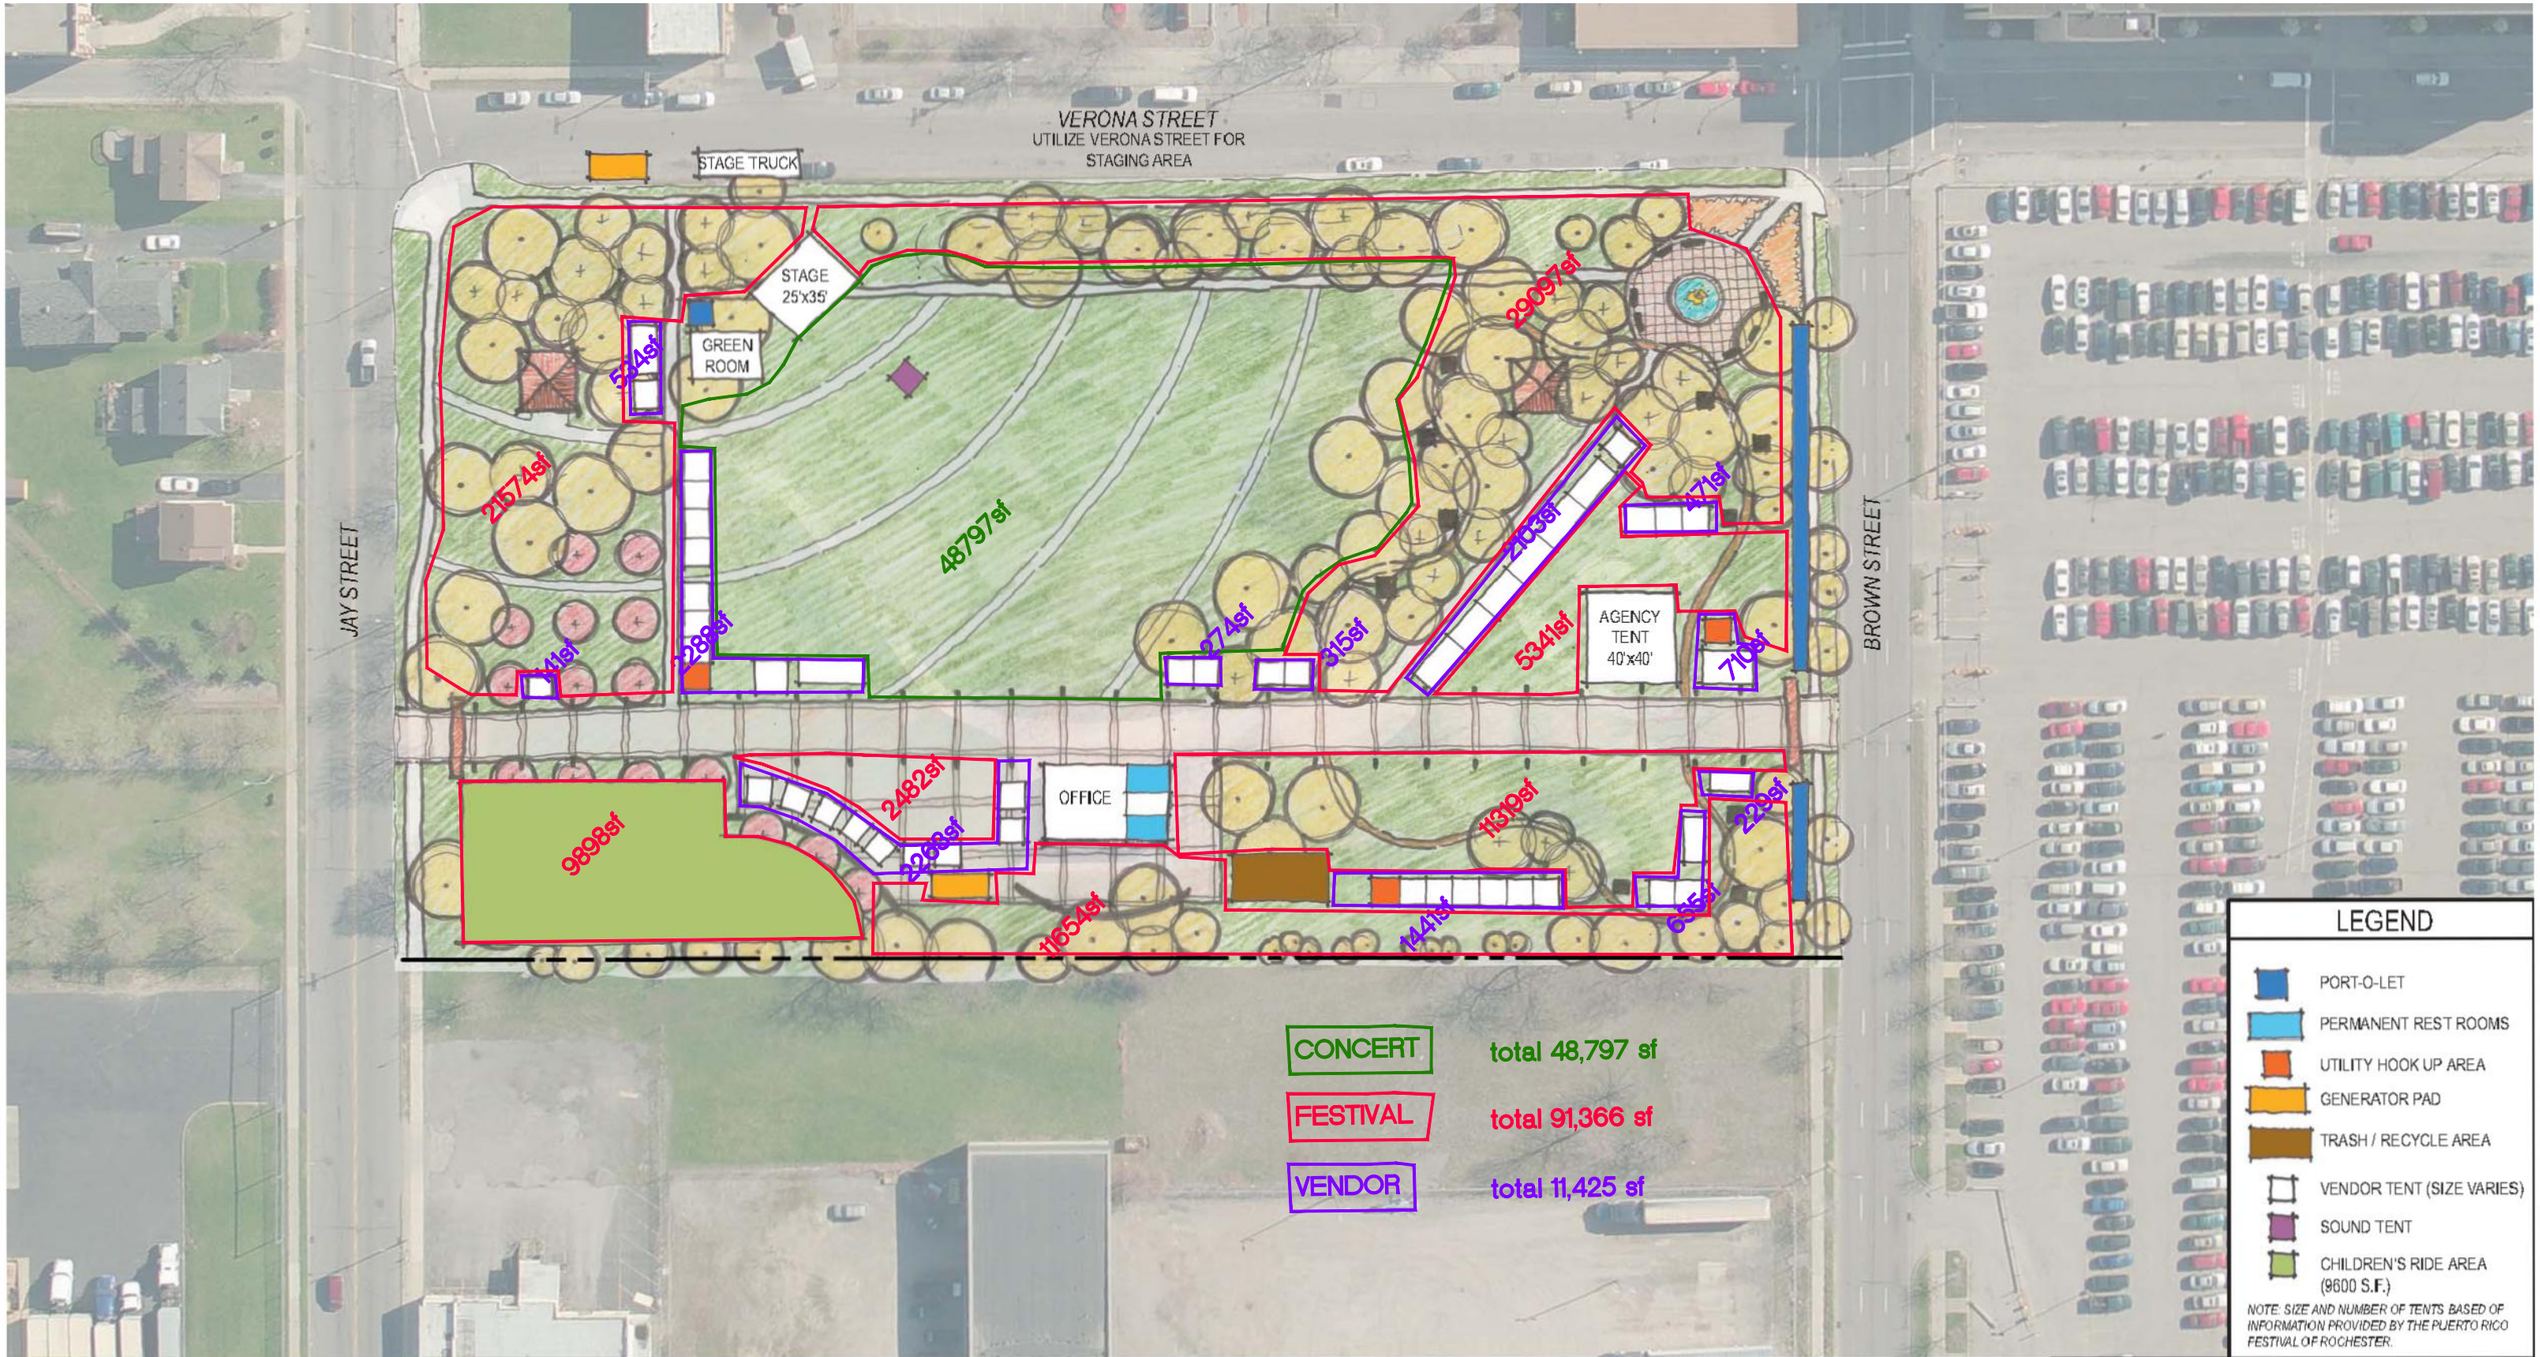

NORRIS DESIGN

Brown Square Park

Draft Concept Plan Two - Event Overlay